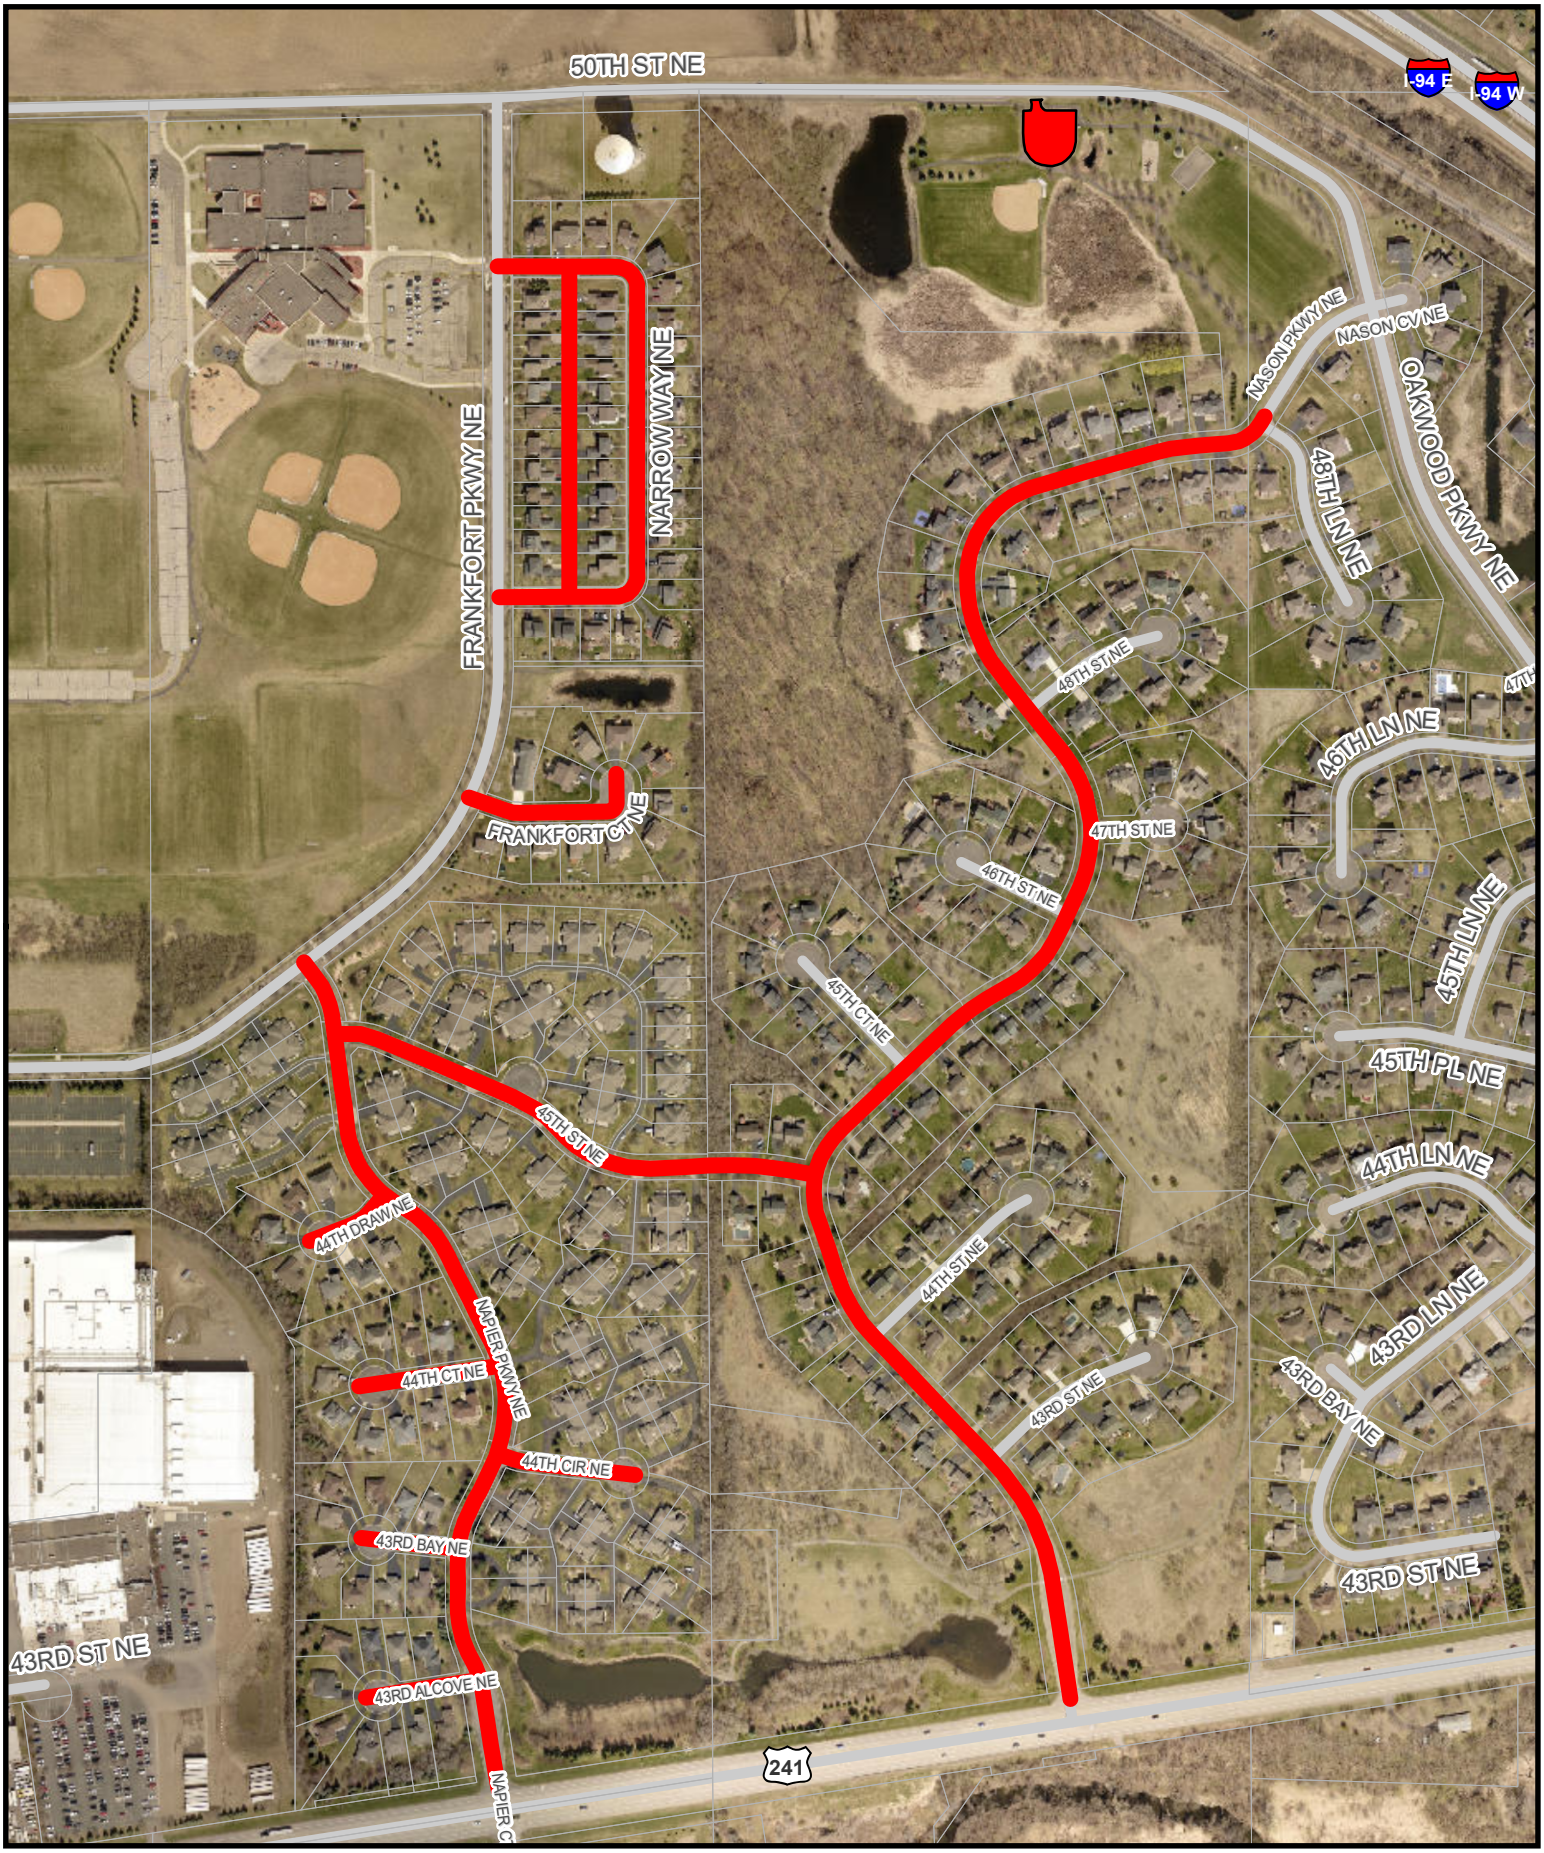

City of St. Michael

2023 Mill & Overlay
Project Location Map

N

Feet
0 165 330 660